CITY OF PHOENIX
OAK STREET: 3RD STREET TO GRAND CANAL
BIKE AND PEDESTRIAN IMPROVEMENTS PLAN

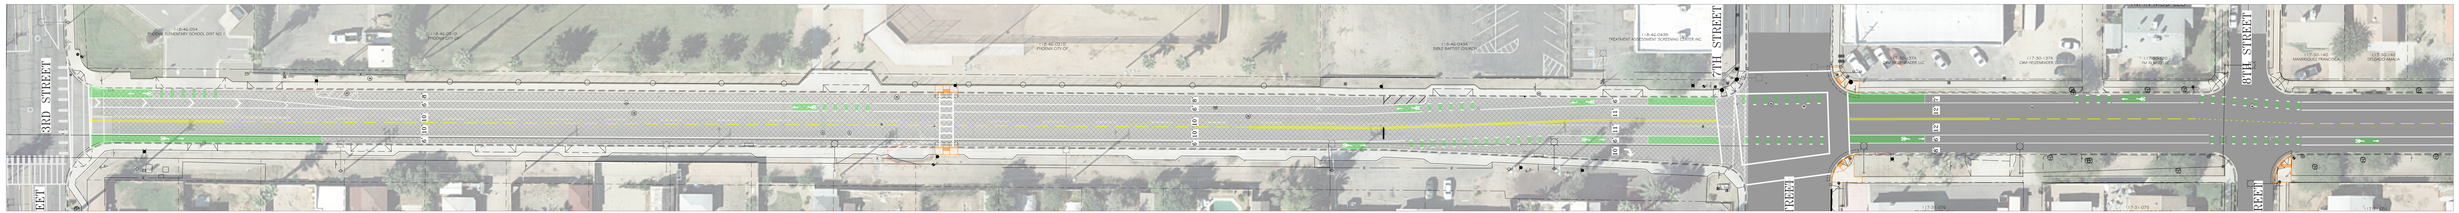

OAK STREET: 3RD STREET TO 8TH STREET

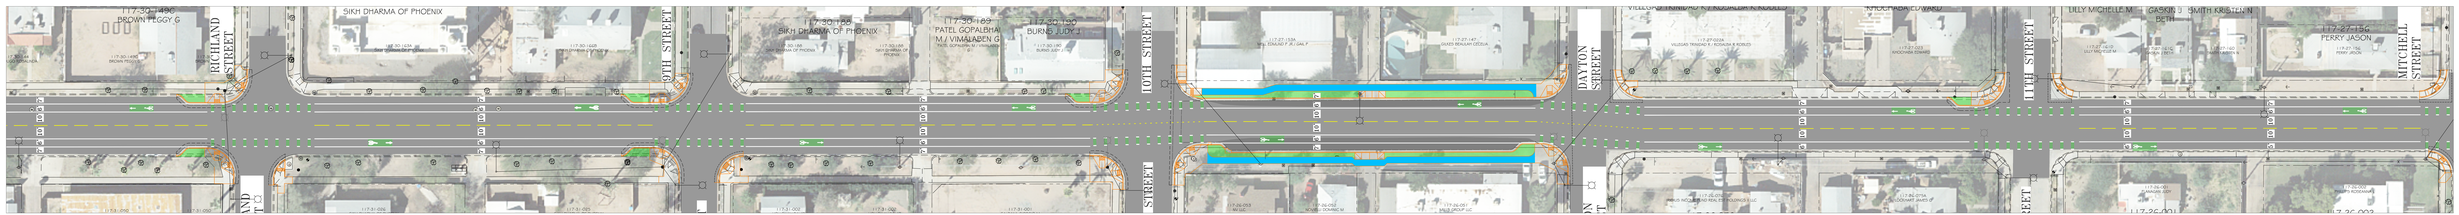

OAK STREET: 8TH STREET TO MITCHELL STREET

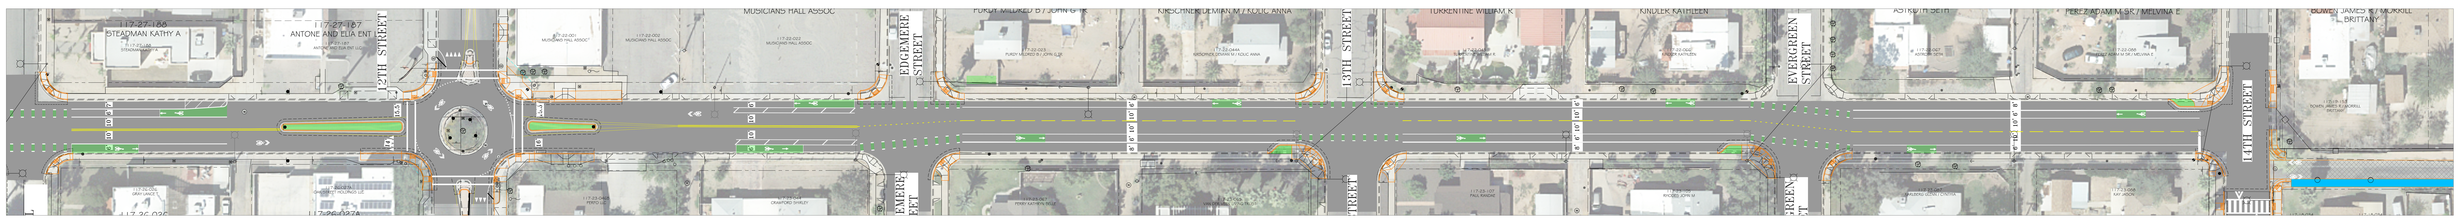

OAK STREET: MITCHELL STREET TO 14TH STREET

LEGEND

- NEW SIDEWALK
- NEW CURB AND GUTTER
- MICROSURFACE
- PAVEMENT RECONSTRUCTION / WIDENING
- EDGE MILL & OVERLAY
- LANDSCAPE / LID
- SHARED PATH
- PROPOSED STREET LIGHT
- EXISTING STREET LIGHT

HORIZ: 1"=20' VERT: N/A

wood.