3RD & 5TH AVENUES
MCDOWELL RD TO THOMAS RD.
PHOENIX STREETS – MARICOPA CO.

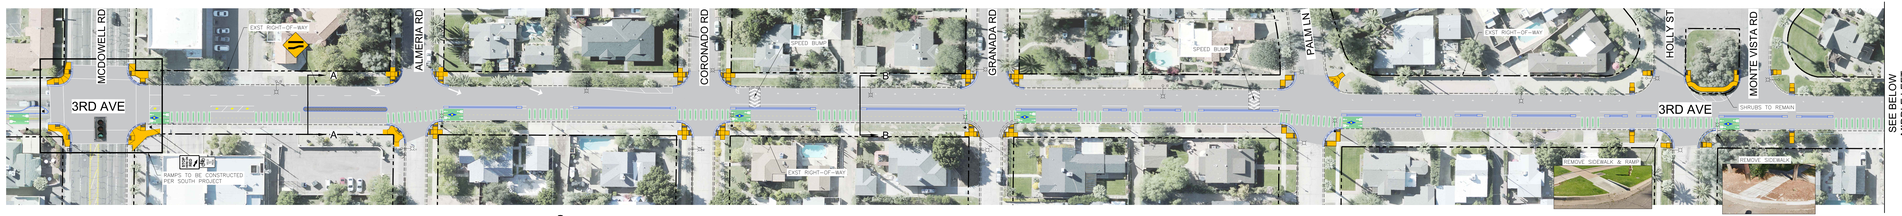

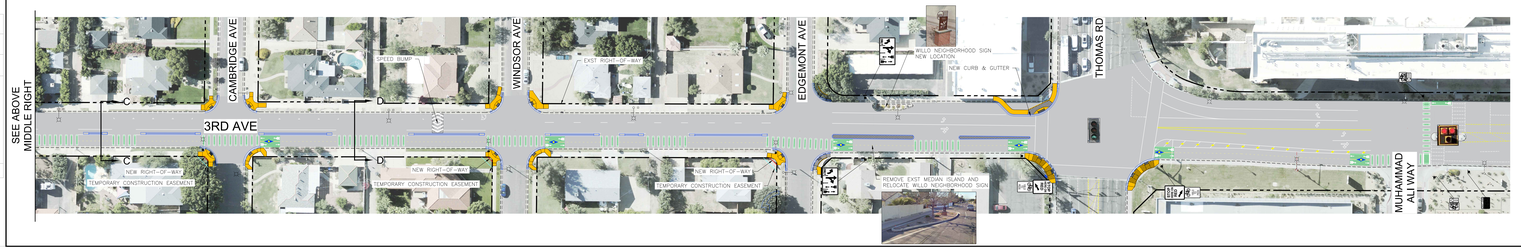

LEGEND

- TEMPORARY CONSTRUCTION EASEMENT
- EXISTING RIGHT-OF-WAY
- NEW RIGHT-OF-WAY
- EXISTING CURB & GUTTER
- ASPHALT MILLING & OVERLAY
- NEW CONCRETE SIDEWALK – STD. DETAIL P-1230
- BUFFER
- PARKING
- NEW CONCRETE MOUNTABLE CURB
- NEW RAISED MEDIAN W/ PAVERS
- NEW CURB & GUTTER – MAG. DTL. 220
- CEILING LOW BUMP
- BIKE DIRECTION OF TRAVEL
- VEHICLE DIRECTION OF TRAVEL
- PROPOSED SPEED BUMP
- BIKE STRIPING
- NEW BOLLARDS
- NEW LIGHT POLE
- EXISTING LIGHT POLE
- NEW CURB RAMP

PRELIMINARY
90%
NOT FOR CONSTRUCTION OR RECORDING

CCBA NUMBER	SHEET	PROJECT NO.	SHEET NO.	TOTAL SHEETS	AS BUILT
1	ARC	ST87110157-1	1	1	

wsp
WSP USA Inc.
1230 W. Washington St.
Suite 402,
Tempe, AZ 85281

DRAWN: KMO | DESIGN-KMO/CDC | CHECKED: CDC | DATE: 01/2022

TYPICAL SECTIONS

NTS

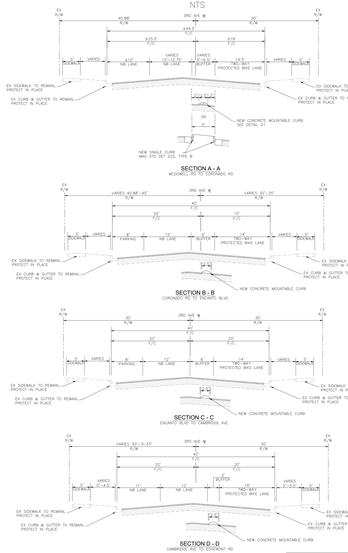

"PER THE CITY OF PHOENIX CITY CODE CHAPTER 2, SECTION 2-28, THESE PLANS ARE FOR OFFICIAL USE ONLY. THEY ARE NOT TO BE DISTRIBUTED OUTSIDE DEPT AS REQUIRED TO FULFILL THE OBLIGATIONS OF THE CONTRACTOR'S CONTRACT WITH THE CITY OF PHOENIX."

3RD AVE
TWO-WAY PROTECTED BIKE LANE
CITY OF PHOENIX, ARIZONA
STREET TRANSPORTATION DEPARTMENT

3RD & 5TH AVENUES NORTH MOBILITY UPGRADES
MCDOWELL RD TO THOMAS RD
ST87110157-1

DR: CPC	DES: KO/CDC	CHK: CDC	SHEET NO:	TOTAL SHEETS	AS BUILT
10/01/2022	01/22/2022	01/22/2022	1	1	

SCALE: 1"=40'

REVISION BY CITY OF PHOENIX
NO. | DESCRIPTION | REV BY | CKD BY | DATE

C:\pwworking\phx-wsp-pw-01\wsnaz.com\documents\sites\phx\d0041202\ST87110157-1_NORTH_FOLL_ - 3RD AVE.dwg