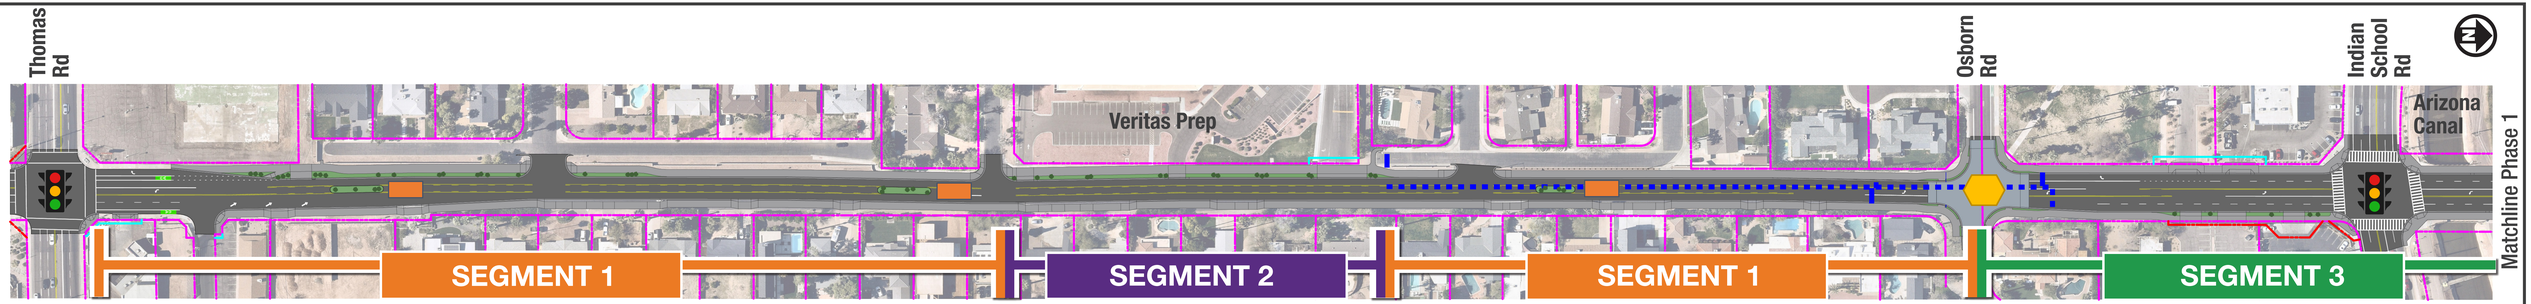

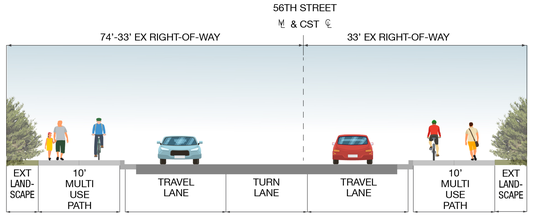

ROADWAY SECTION 1 - 56TH STREET

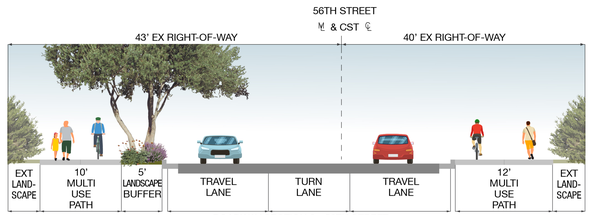

ROADWAY SECTION 2 - 56TH STREET

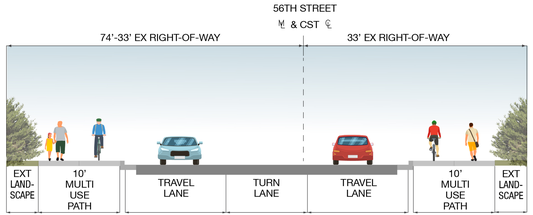

ROADWAY SECTION 1 - 56TH STREET

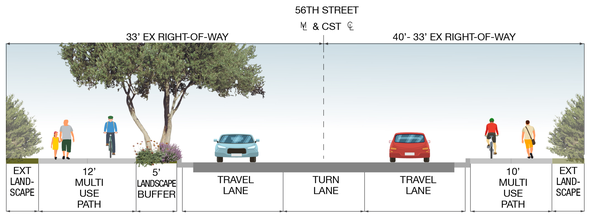

ROADWAY SECTION 3 - 56TH STREET

PHASE 2

Legend:

- Asphalt
- Concrete
- Landscaping
- Storm Drain
- Improved Traffic Signal
- Raised Median
- Raised Intersection

56TH STREET: THOMAS ROAD TO CAMELBACK ROAD
COP PROJECT #: ST87210047
DESIGN IMPROVEMENTS EXHIBIT

Streets PHX
STREET TRANSPORTATION DEPARTMENT

Kimley»Horn
Expect More. Experience Better.

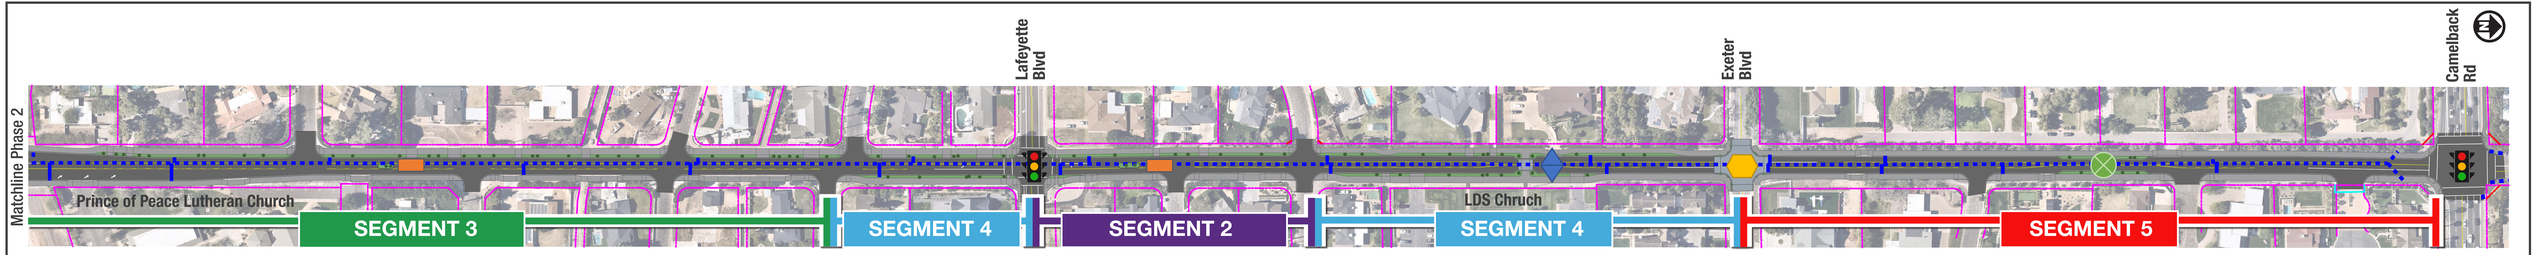

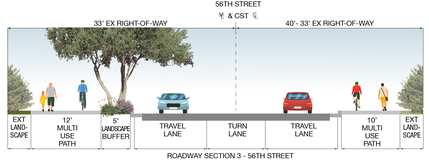

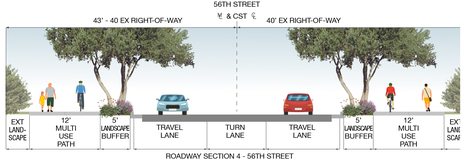

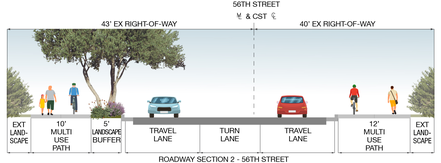

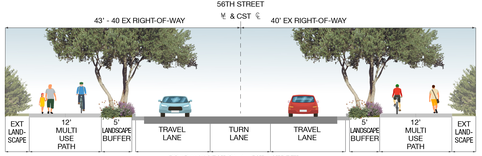

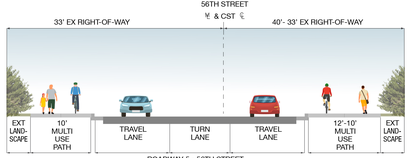

PHASE 1

Legend:

- Asphalt
- Concrete
- Landscaping
- Storm Drain
- Improved Traffic Signal
- Raised Median
- Raised Intersection
- Raised Pedestrain Crossing
- Traffic Choker

56TH STREET: THOMAS ROAD TO CAMELBACK ROAD
COP PROJECT #: ST87210047
DESIGN IMPROVEMENTS EXHIBIT

Streets PHX
STREET TRANSPORTATION DEPARTMENT

Kimley»Horn
Expect More. Experience Better.