DRAFT

DRAFT

DRAFT

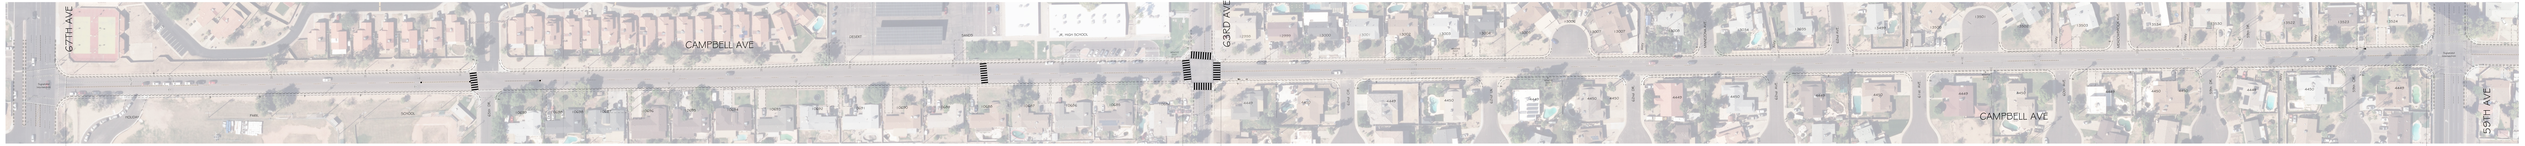

DRAFT

NOTE:

1. PARKING IS ALLOWED IN BIKE LANES DURING THE EVENINGS AND ON WEEKENDS.

2. CROSSWALKS WILL BE UPGRADED TO HIGH VISUAL FROM 65TH DR. THROUGH 63RD AVE.

DRAFT

TRAFFIC SIGNAL STREET NAME CAMPBELL 67TH-59TH

PROJECT #

FILE #

THE PHOENIX CITY CODE CHAPTER 31, SECTION 2 (A), THESE PLANS ARE FOR OPTIONAL USE ONLY AND MAY NOT BE PURCHASED FOR INSPECTION OR COPYING, EXCEPT AS SPECIFICALLY STATED IN THE CITY CODE, OR AS REQUIRED BY LAW.

PAINT & SIGN PLANS

CITY OF PHOENIX, ARIZONA
STREET TRANSPORTATION DEPARTMENT

APPROVED BY:

TRAFFIC SERVICES
DIRECTOR

TRAFFIC TRANSPORTATION
DIVISION MANAGER

CAMPBELL AVE
67TH AVE TO 59TH AVE
OPTION A - EXISTING
PROJECT.

DATE	DESIGNED	DRAWN	CHECKED	SHEET
10-01-2020	HRM	JCC	JCC	1 OF 1
SCALE: NONE				