16TH STREET

MATCH LINE A
SHEET 2

PER PHOENIX CITY CODE CHAPTER 2, SECTION 2-28, THESE PLANS MUST BEAR THE SEAL OF A REGISTERED PROFESSIONAL ENGINEER, ARCHITECT OR LICENSED LANDSCAPE ARCHITECT AS PRESCRIBED STATED IN THE CITY CODE, OR AS REQUIRED BY LAW.

OVERLAY PAINT PLANS
CITY OF PHOENIX, ARIZONA
STREET TRANSPORTATION DEPARTMENT

16TH STREET
JEFFERSON ST. TO ROOSEVELT ST.
OVERLAY - CONCEPTUAL BIKE LANES:

APPROVED BY:

TRAFFIC ENGINEER
DATE

DIRECT TRANSPORTATION
TRAFFIC ENGINEER
DEPUTY DIRECTOR

PROJECT #				FILE NO.	11462
DR. AD	CHK. AD	DATE		SHEET NO.	TOTAL SHEETS
DATE COLOUR	DATE COLOUR	DATE	DATE COLOUR	1	2
SCALE 1" = 40'		SD #			

OVERLAY PAINT - 16TH ST JEFFERSON ST. TO ROOSEVELT ST.

PROJECT #

FILE # 11462

OVERLAY PAINT 16TH ST JEFFERSON ST. TO ROOSEVELT ST

MATCH LINE A
SHEET 1

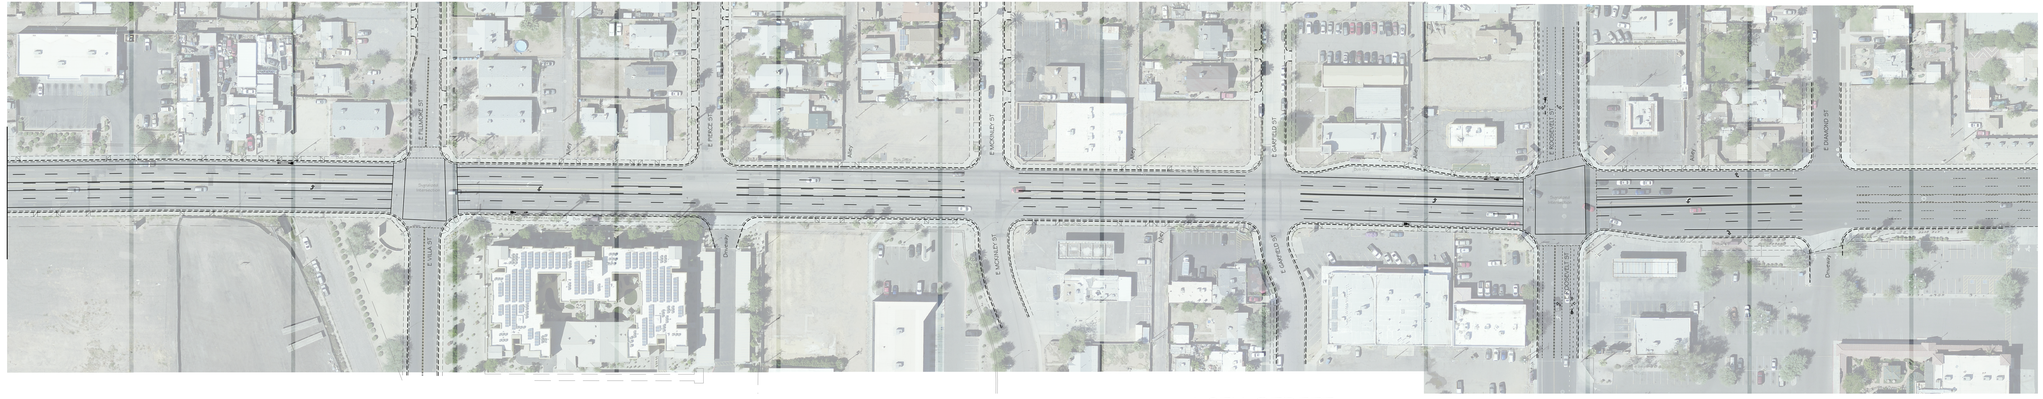

16TH STREET

PROJECT #

Contact Arizona 811 at least two full working days before you begin excavation. Call 811 or eBUD. Informed1.com	PER PHOENIX CITY CODE CHAPTER 2, SECTION 2-28, THESE PLANS MUST BE SIGNED AND SEALED BY A REGISTERED PROFESSIONAL ENGINEER OR CERTIFIED, DULY AS PROFESSIONALLY STATED IN THE CITY CODE, OR AS REQUIRED BY LAW
	OVERLAY PAINT PLANS
	CITY OF PHOENIX, ARIZONA STREET TRANSPORTATION DEPARTMENT
APPROVED BY:	16TH STREET JEFFERSON ST. TO ROOSEVELT ST. OVERLAY - CONCEPTUAL BIKE LANES:
TRAFFIC ENGINEER DATE	
REV	
STREET TRANSPORTATION TRAFFIC ENGINEER DIRECTOR OR DESIGNEE	PROJECT # / FILE NO: 11462 / DESIGN: JDB / DRAWN: JDB / CHECK: / DATE: 10/20/11 / DATE: 10/20/11 / SHEET NO: / TOTAL SHEETS: / SCALE: 1" = 40' / DG # / 2 / 2

FILE # 11462