Grand Canalscape

GRAND CANAL, GATEWAY NORTH

LEGEND

- ENHANCEMENT AREA – NO EASEMENT OR OVERHEAD POWER RESTRICTIONS
- ENHANCEMENT AREA – CONSTRICTED BY PRIVATE PROPERTY OWNERSHIP (PHYSICAL AREA AVAILABLE WITH EASEMENT ACQUISITION)
- ENHANCEMENT AREA – HEIGHT CONSTRICTED BY OVERHEAD POWER (APS/SRP MAINTENANCE AREAS AT EACH POLE TO BE MAINTAINED)
- SHRUB PLANTING AREA
- TRAVERSABLE SHRUB PLANTING AREA

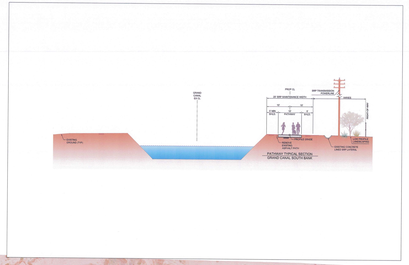

Mile markers to show commuters how far they've gone

"Forget the dance & automobile & build cities for lovers & friends"
-Lewis Mumford

Where is parking?
Enhancements include trash cans?
Light fixtures?
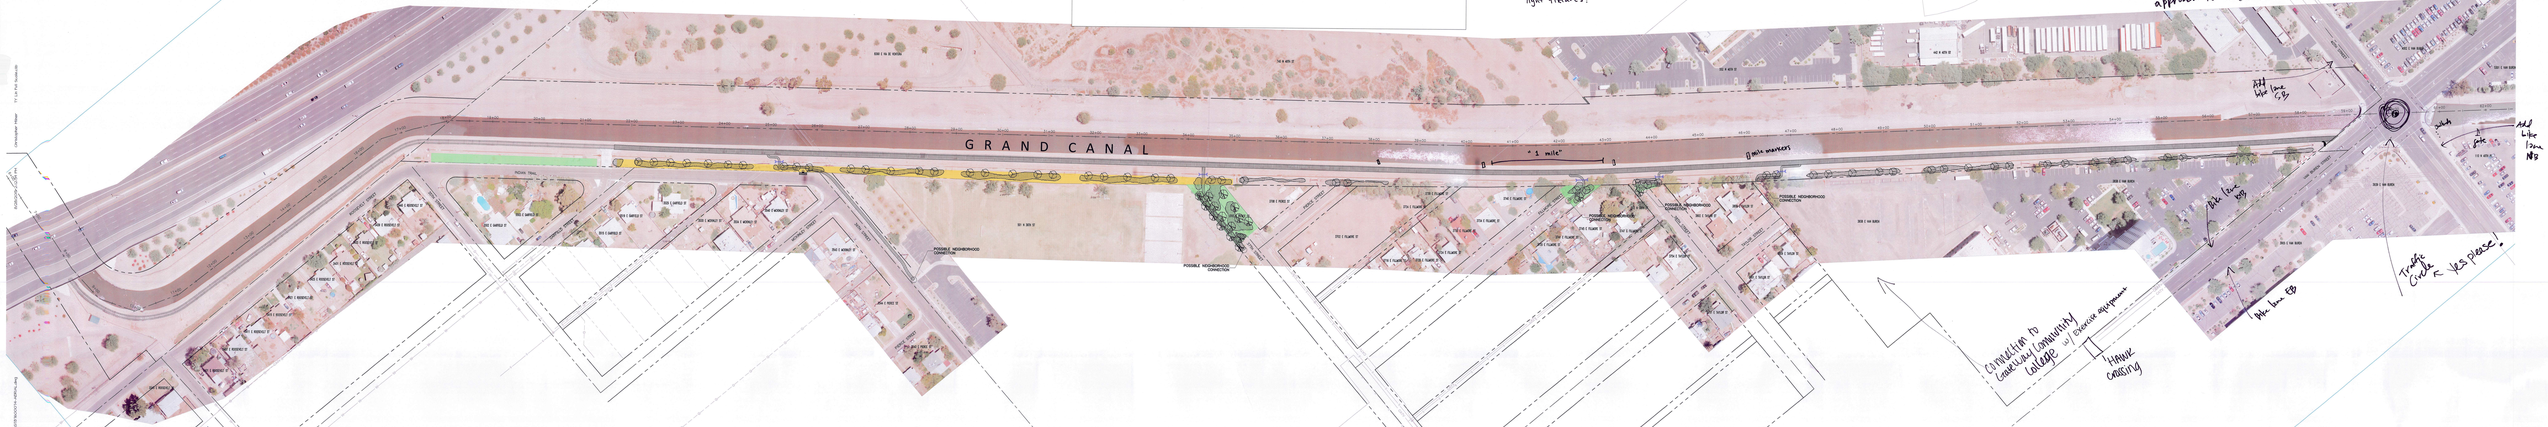
Since this is near Pueblo Grande (City owned) Maybe a thematic project in reference to the Hohokams, Ancient Indians, canal system, using ancient Petroglyphs, etc like what has been done on the freeway approach to Sky Harbor.