Grand Canalscape

GRAND CANAL, 7TH AVE to CENTRAL AVE

LEGEND

- ENHANCEMENT AREA – NO EASEMENT OR OVERHEAD POWER RESTRICTIONS
- ENHANCEMENT AREA – CONSTRICTED BY PRIVATE PROPERTY OWNERSHIP (PHYSICAL AREA AVAILABLE WITH EASEMENT ACQUISITION)
- ENHANCEMENT AREA – HEIGHT CONSTRICTED BY OVERHEAD POWER (APS/SRP MAINTENANCE AREAS AT EACH POLE TO BE MAINTAINED)
- SHRUB PLANTING AREA
- TRAVERSABLE SHRUB PLANTING AREA

City of Phoenix N
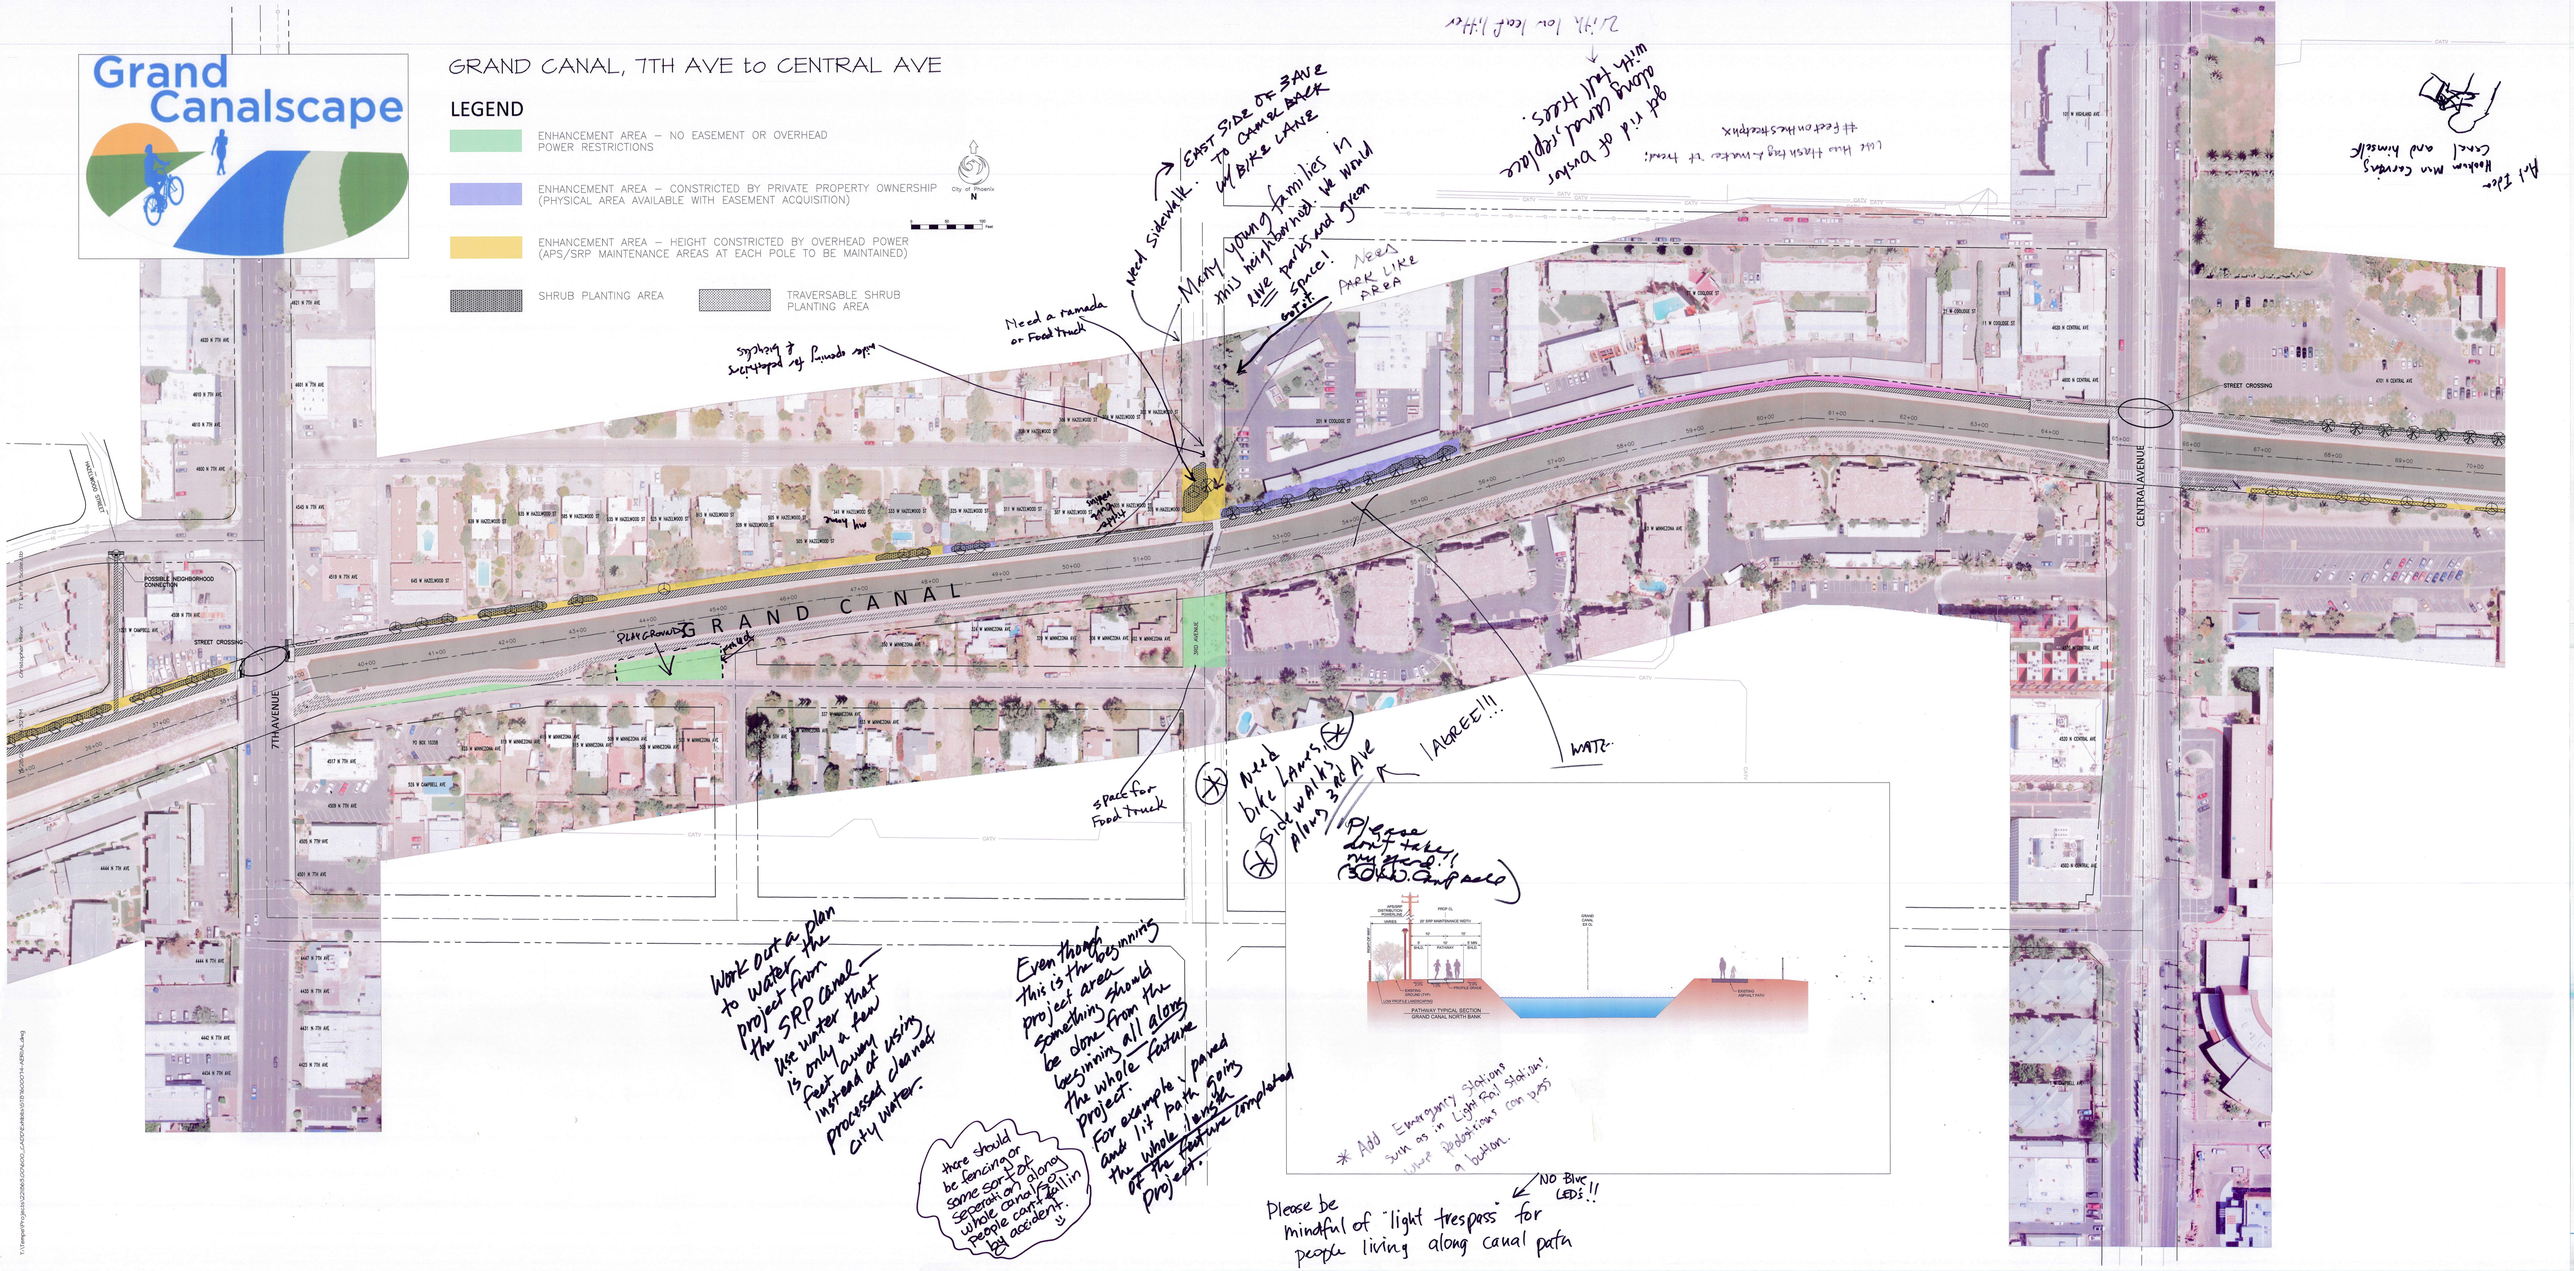
0 50 100 Feet