City of Phoenix

CITY OF PHOENIX
OAK STREET: 3RD STREET TO GRAND CANAL
BIKE AND PEDESTRIAN IMPROVEMENTS PLAN

LEGEND

- NEW SIDEWALK
- NEW CURB AND GUTTER
- MICROSURFACE
- PAVEMENT RECONSTRUCTION / WIDENING
- EDGE MILL & OVERLAY
- LANDSCAPE / LID
- SHARED PATH
- PROPOSED STREET LIGHT
- EXISTING STREET LIGHT

HORIZ: 1"=20' VERT: N/A

20TH PLACE: OAK STREET TO SHERIDAN STREET

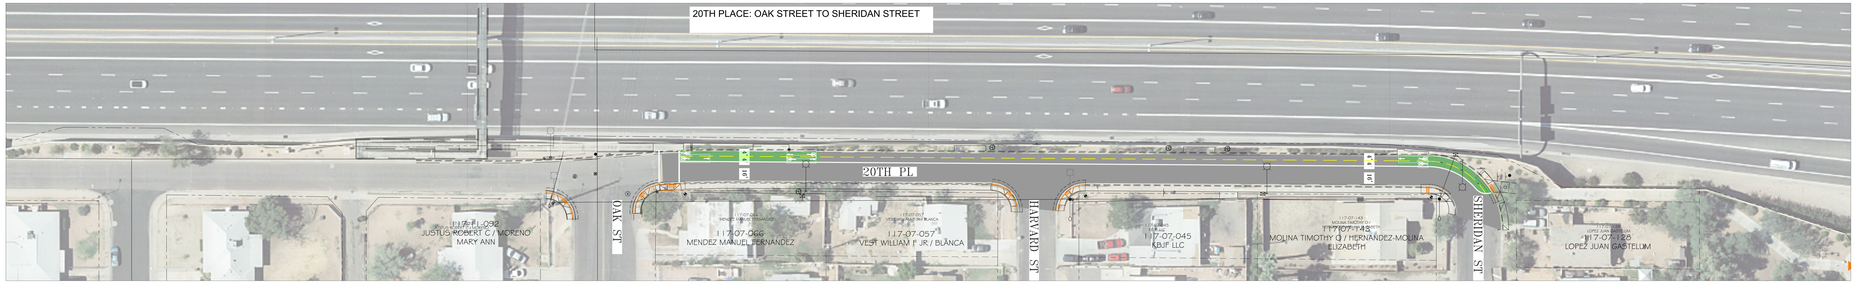

20TH STREET: THOMAS ROAD TO GRAND CANAL

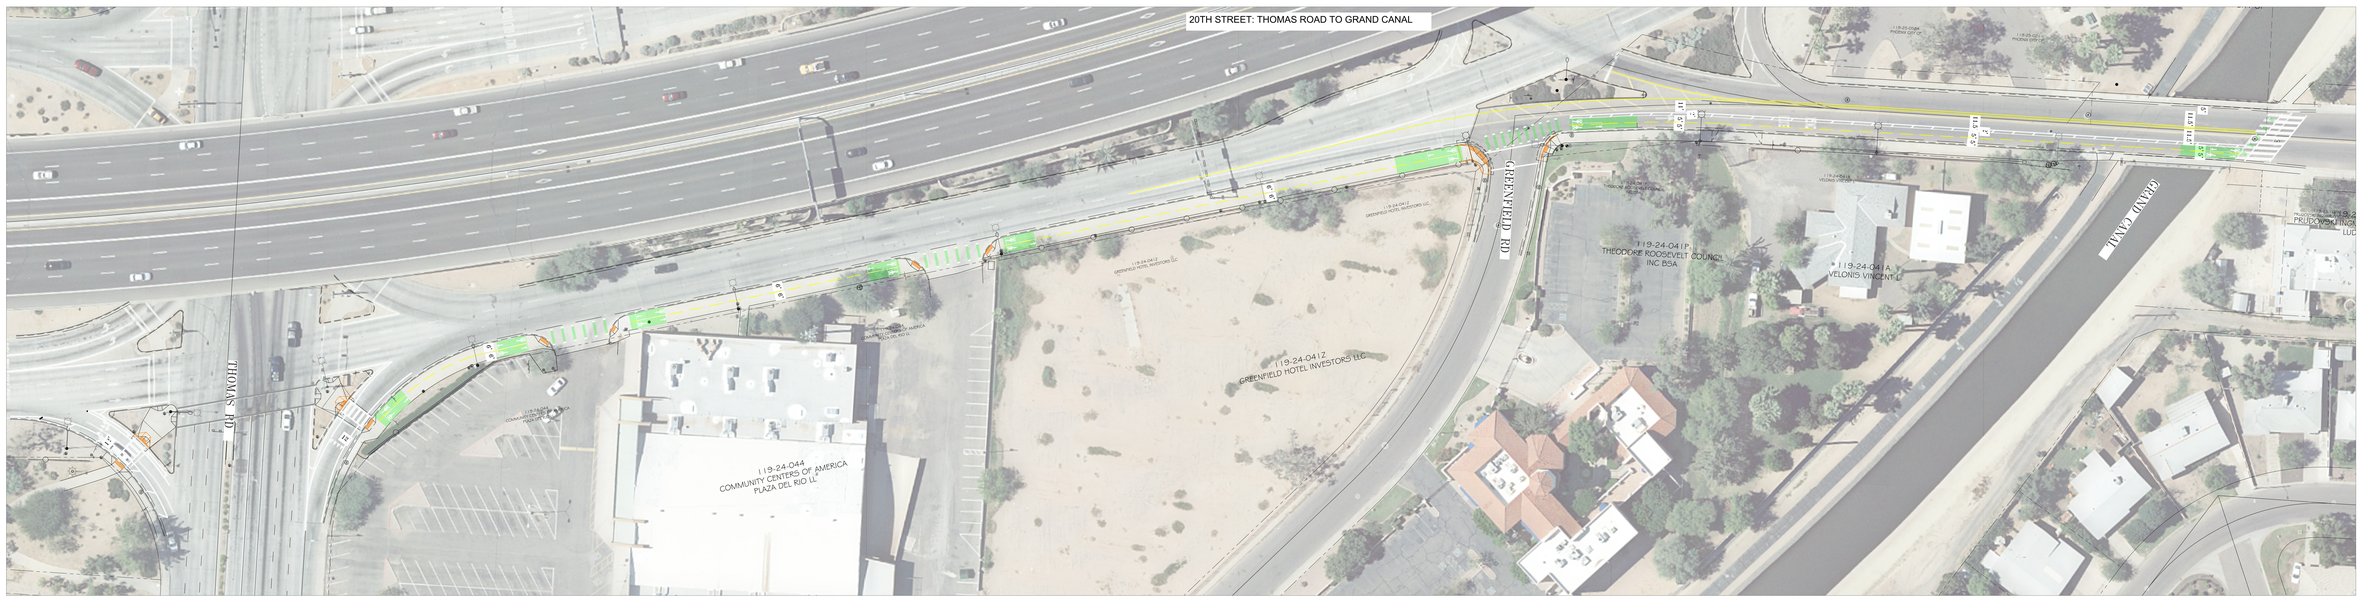

wood.