Southern Desert View Future Water Infrastructure

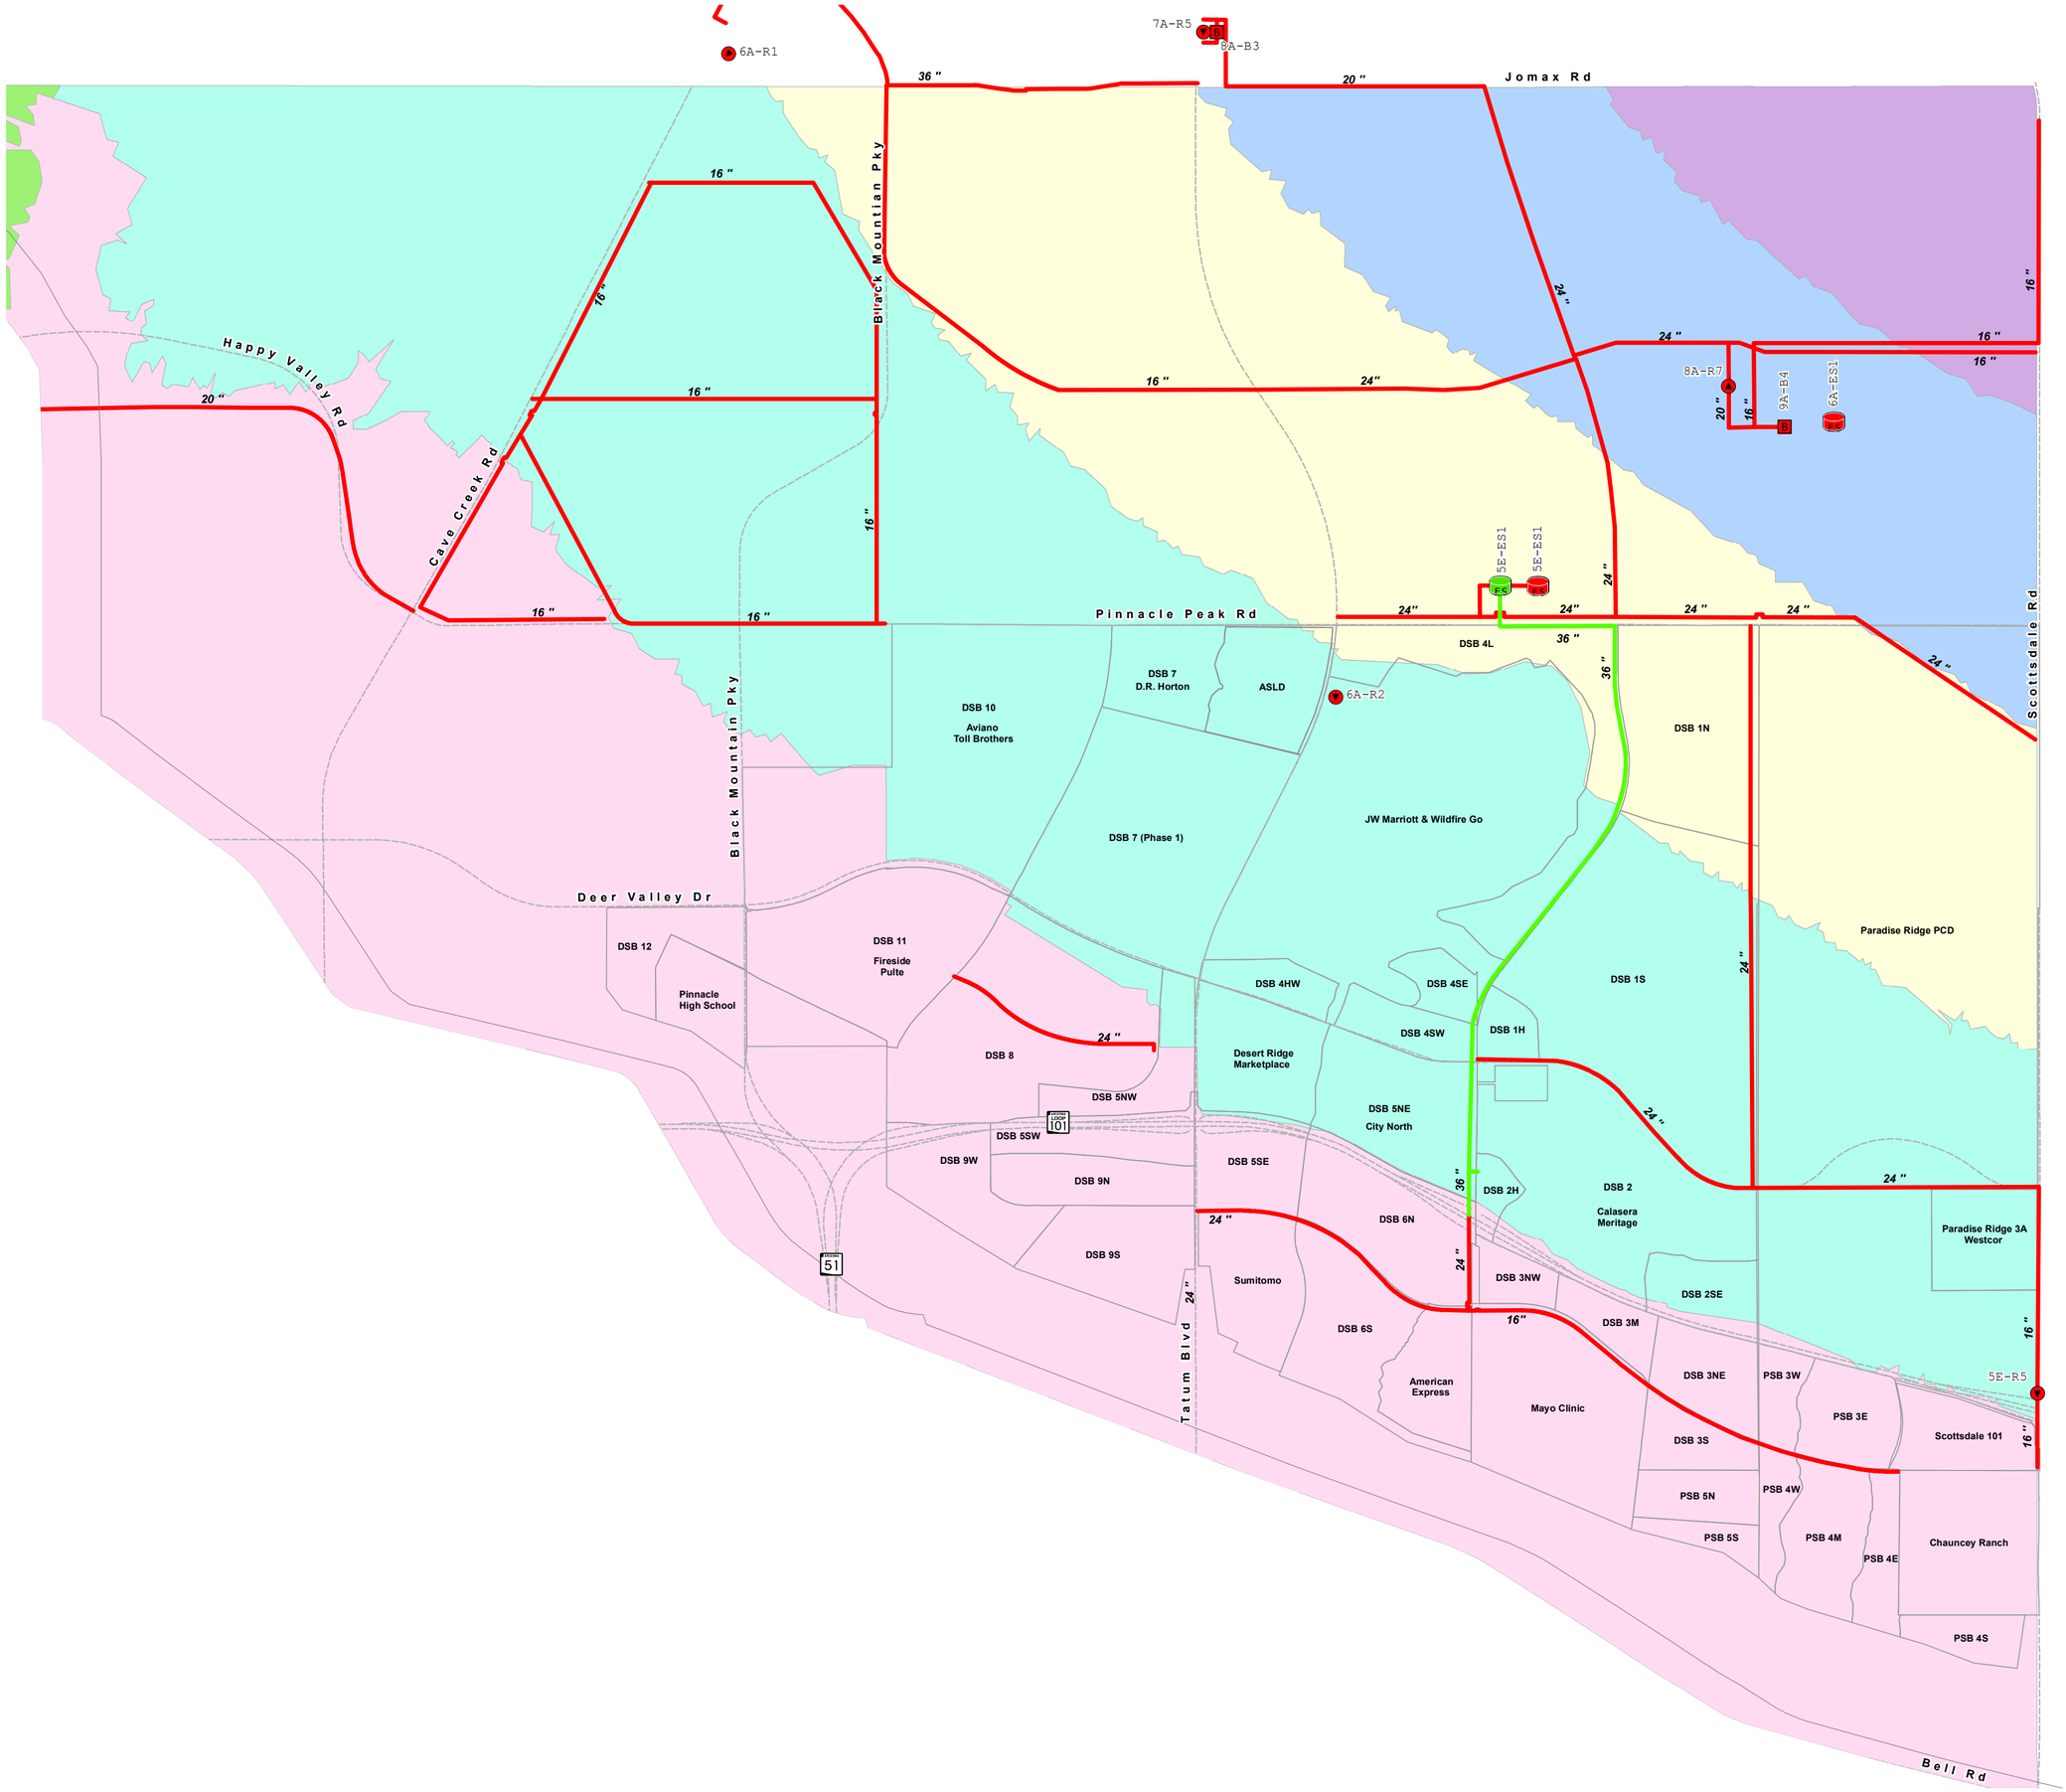

Legend

Booster

- COP - 10 Year CIP
- Future Unfunded / Developer
- Under Construction

Pessure Reducing Valve

- COP - 10 Year CIP
- Future Unfunded / Developer
- Under Construction

Storage Tank (ES- Elevated Storage/ GS- Ground Storage)

- ES, GS COP - 10 Year CIP
- ES, GS Future Unfunded / Developer
- ES, GS Under Construction

Water Mains Development Stages

- COP - 10 Year CIP
- Future Unfunded / Developer
- Under Construction

Miscellaneous

- Control Valve
- Throttle Valve

Pressure Zone Areas

- 5E
- 6A
- 6B
- 7A
- 8A
- 9A

0 1,000 2,000 4,000 6,000
Feet

City of Phoenix
WATER SERVICES DEPARTMENT
TECHNICAL SUPPORT DIVISION

(I:\Data\ArcGIS Projects\SReid\Doug\MXD\SDesertViewFutureWaterInfra_web.mxd) 6/4/2009