DRAFT

DRAFT

DRAFT

Buffered Bike Lanes & bike-bus-only lane near Central

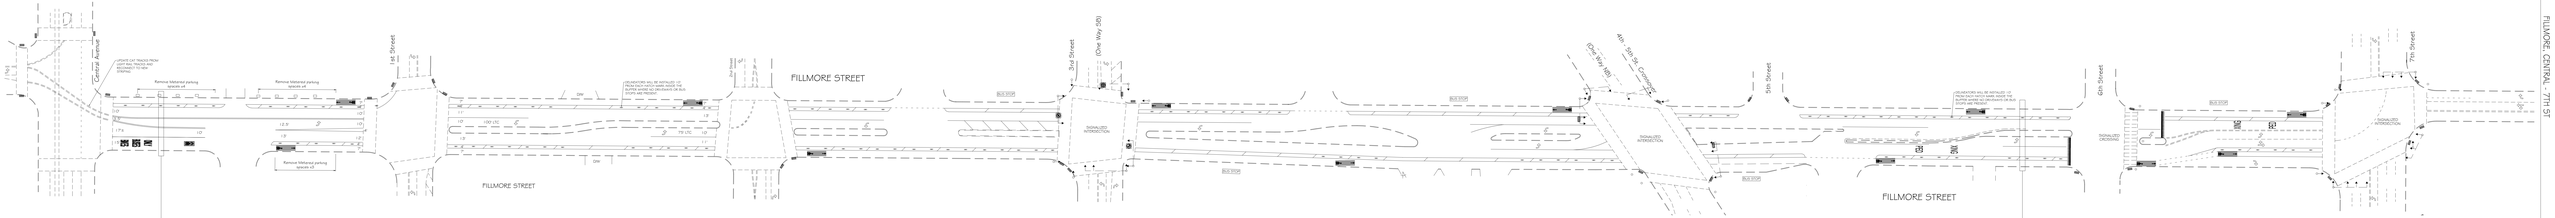

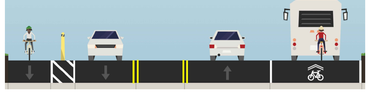

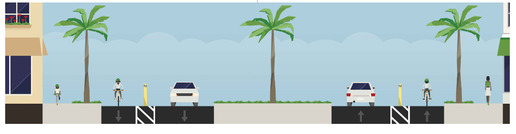

DRAFT

DRAFT

DRAFT

N

PER PHOENIX CITY CODE CHAPTER 2, SECTION 2-28, THESE PLANS ARE FOR OFFICIAL USE ONLY AND MAY NOT BE FURNISHED FOR INSPECTION OR COPYING, EXCEPT AS SPECIFICALLY STATED IN THE CITY CODE, OR AS REQUIRED BY LAW.

PAINT & SIGN PLANS

CITY OF PHOENIX, ARIZONA
STREET TRANSPORTATION DEPARTMENT

FILLMORE STREET
CENTRAL AVE - 7TH ST
ROLLPLOT - DRAFT

APPROVED BY:

TRAFFIC DEPLOYED ENGINEER

STREET TRANSPORTATION DEPUTY DIRECTOR

PROJECT #:			FILE NO:	11075
DR: A	CHK:	DG:	SHEET	TOTAL
DATE: APR2022	DATE:	DATE:	NO:	SHEETS
SCALE: 1" = 40'		QS. #:	1	1

PAINT & SIGN:

FILLMORE, CENTRAL - 7TH ST

PROJECT #:

FILE #: 11075