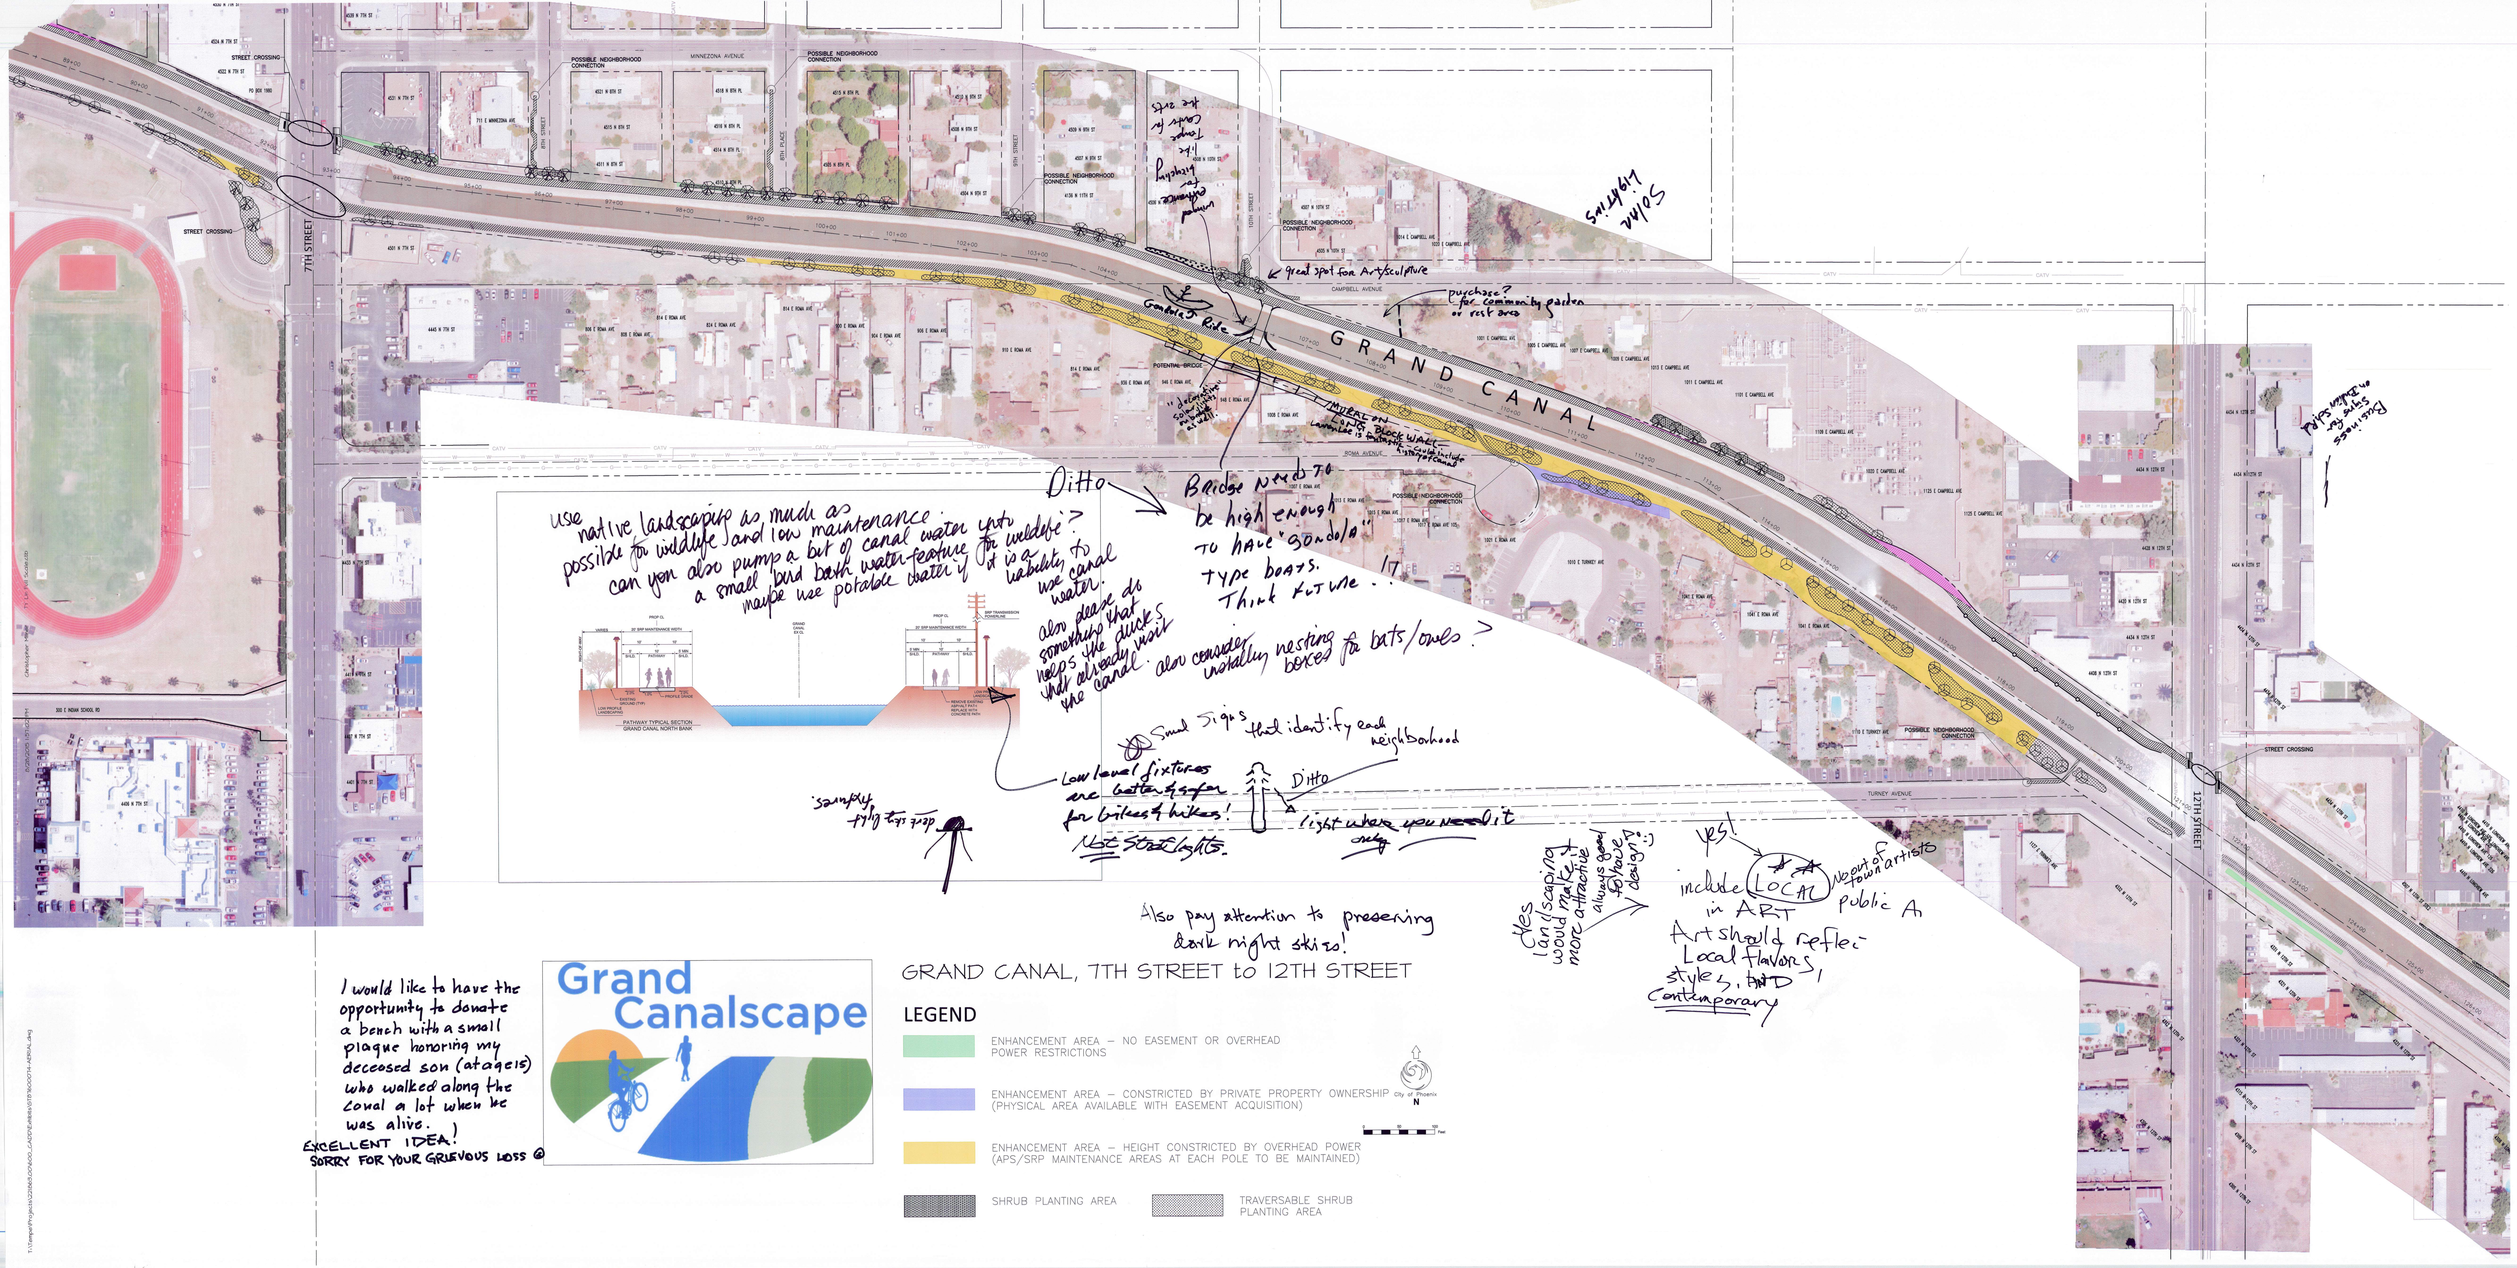
GRAND CANAL
7TH STREET
12TH STREET
MINNEZONA AVENUE
CAMPBELL AVENUE
ROMA AVENUE
TURNEY AVENUE
STREET CROSSING
POSSIBLE NEIGHBORHOOD CONNECTION
POTENTIAL BRIDGE
PATHWAY TYPICAL SECTION
GRAND CANAL NORTH BANK
Ditto
Bridge needs to be high enough to have "gondola" type boats. Think future!
use native landscape as much as possible for wildlife and low maintenance
can you also pump a bit of canal water into a small bird bath water feature for wildlife? maybe use potable water if it is a liability to use canal water.
also please do something that helps the ducks that already visit the canal. also consider installing nesting boxes for bats/owls?
Small signs that identify each neighborhood
Low level fixtures are better & safer for bikes & hikes!
NOT STREETLIGHTS.
Ditto
light where you need it only
Also pay attention to preserving dark night skies!
great spot for Artsculpture
purchase? for community garden or rest area
Solar
I would like to have the opportunity to donate a bench with a small plaque honoring my deceased son (at age 15) who walked along the canal a lot when he was alive.)
EXCELLENT IDEA! SORRY FOR YOUR GRIEVOUS LOSS @
Grand Canalscape
GRAND CANAL, 7TH STREET to 12TH STREET
LEGEND
ENHANCEMENT AREA – NO EASEMENT OR OVERHEAD POWER RESTRICTIONS
ENHANCEMENT AREA – CONSTRICTED BY PRIVATE PROPERTY OWNERSHIP (PHYSICAL AREA AVAILABLE WITH EASEMENT ACQUISITION)
ENHANCEMENT AREA – HEIGHT CONSTRICTED BY OVERHEAD POWER (APS/SRP MAINTENANCE AREAS AT EACH POLE TO BE MAINTAINED)
SHRUB PLANTING AREA
TRAVERSABLE SHRUB PLANTING AREA
City of Phoenix
N
Yes!
include LOCAL in ART
Art should reflect Local flavors, styles, and Contemporary
Public Art
Styles can landscaping would make it more attractive always good to have designs :)